REVISED

RECEIVED
NOV 15 2017
CITY OF TURLOCK
Planning Division

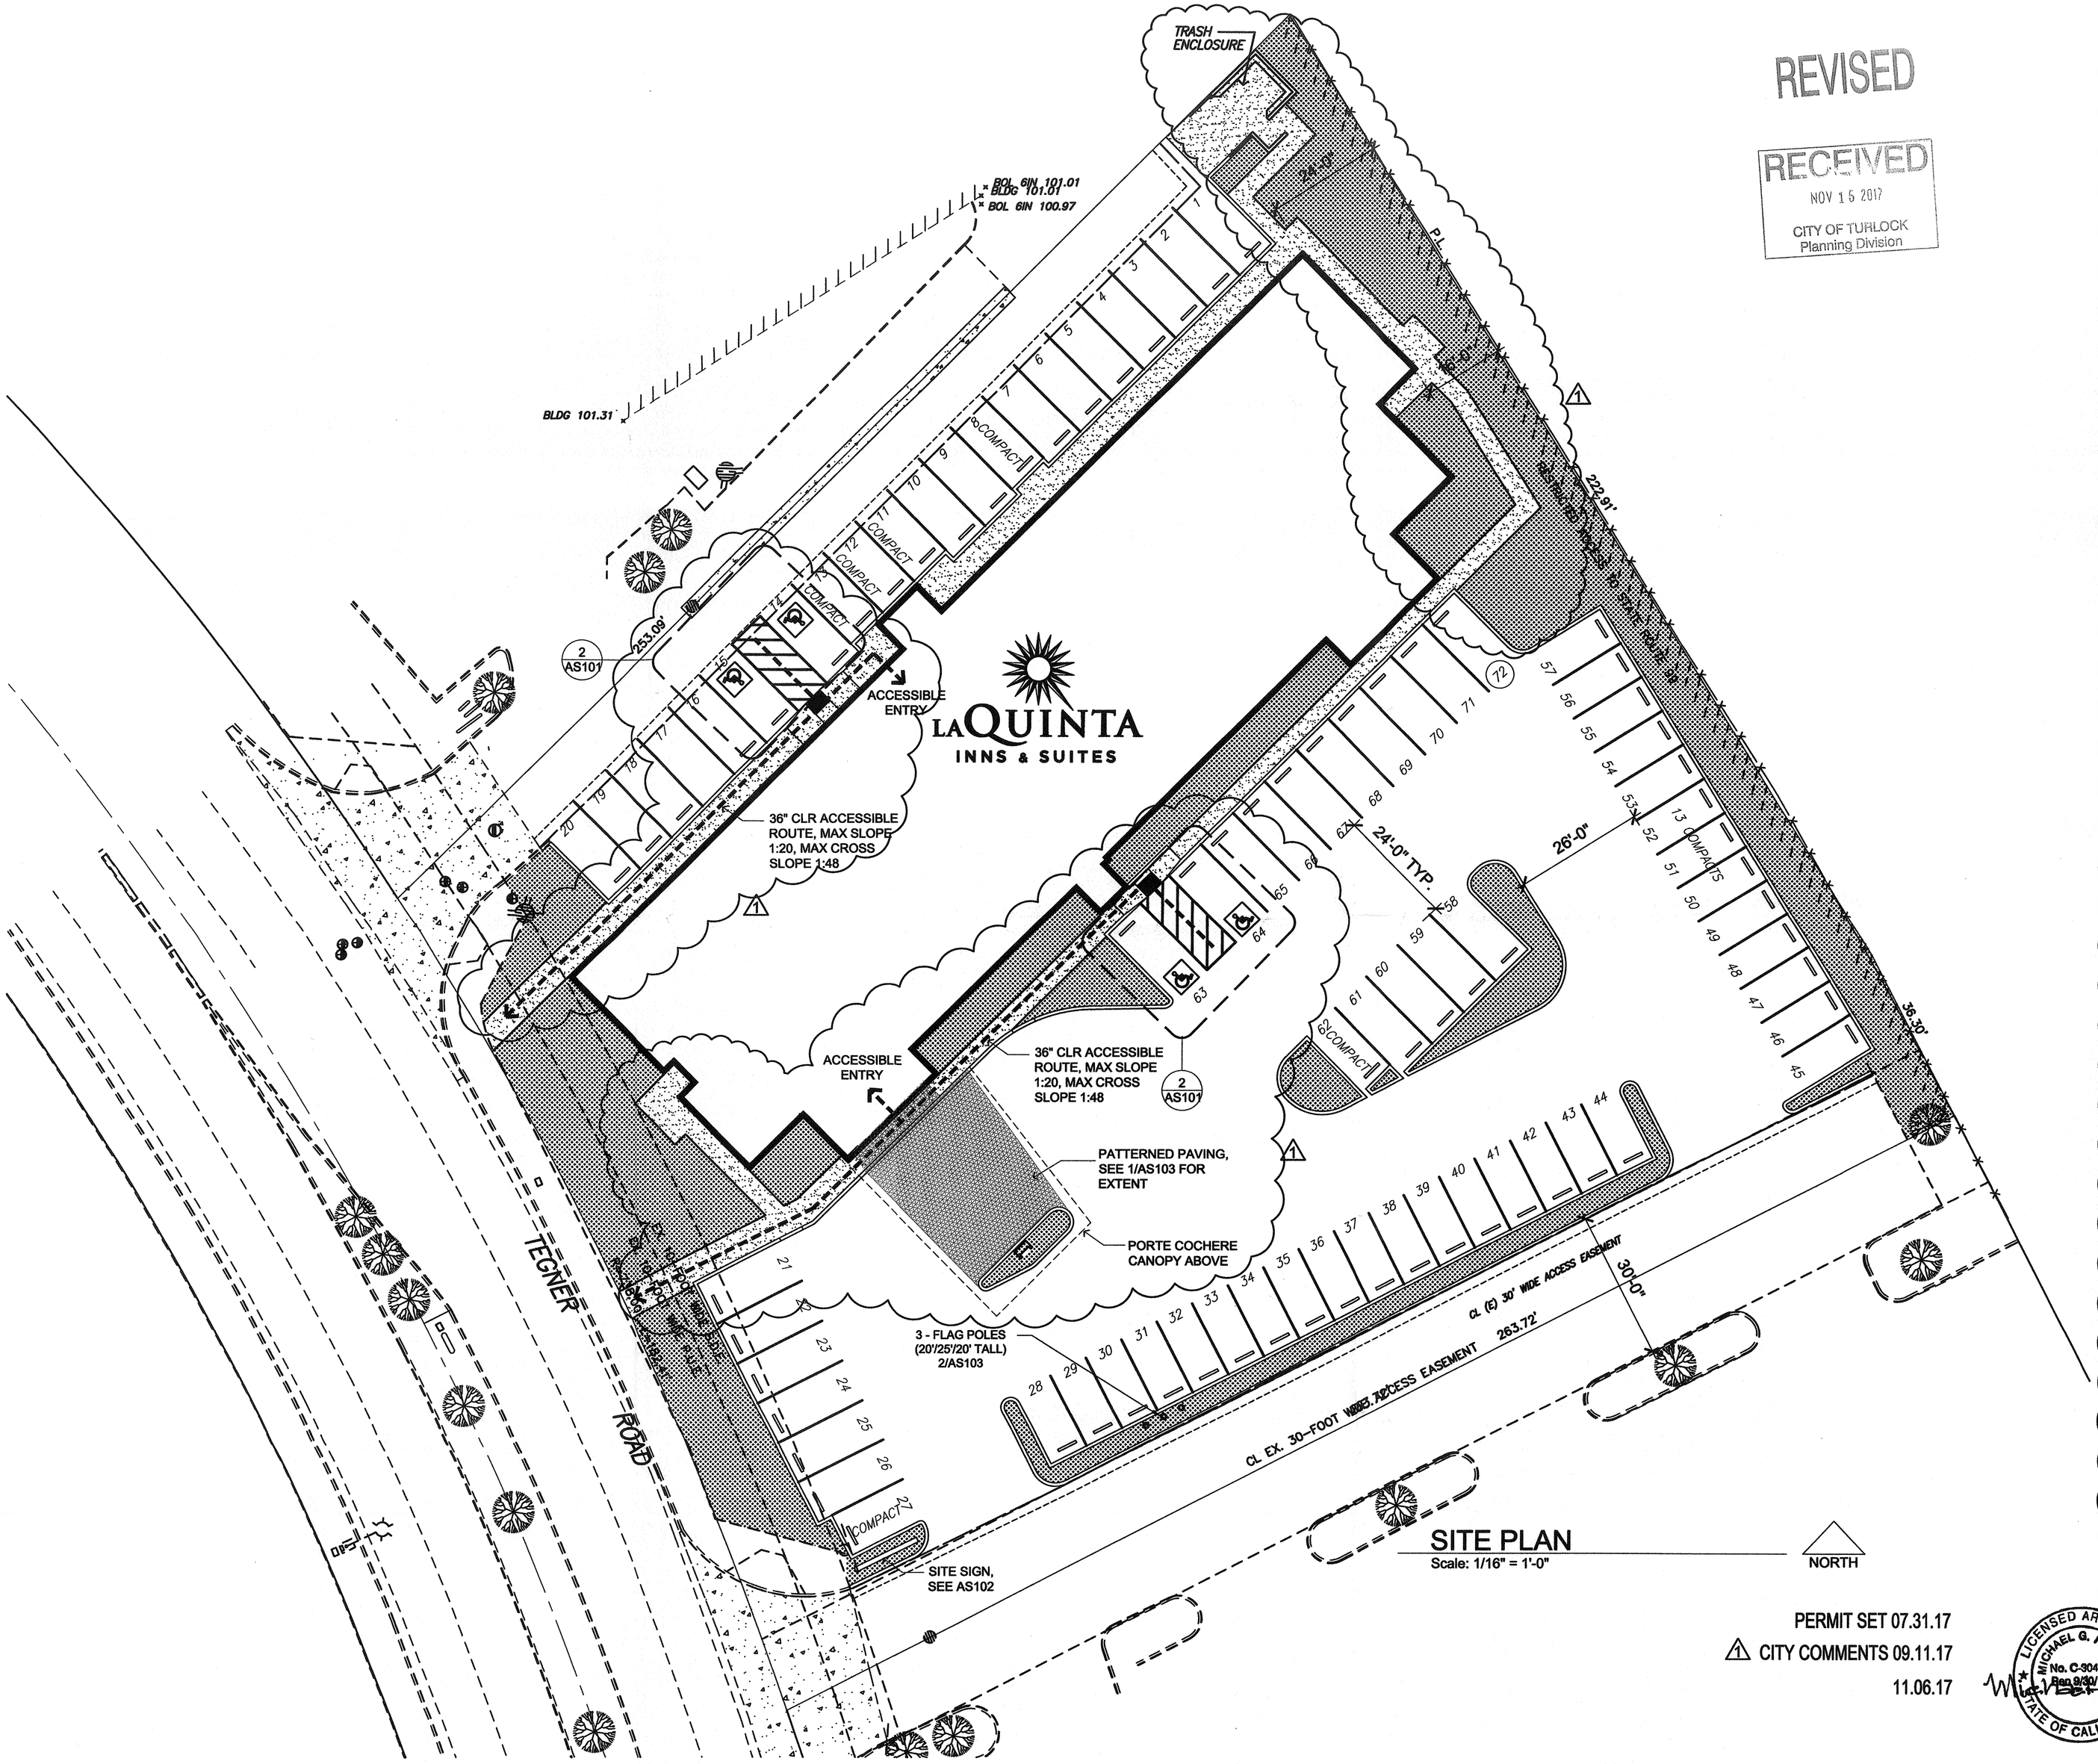

SITE PLAN
Scale: 1/16" = 1'-0"

NORTH

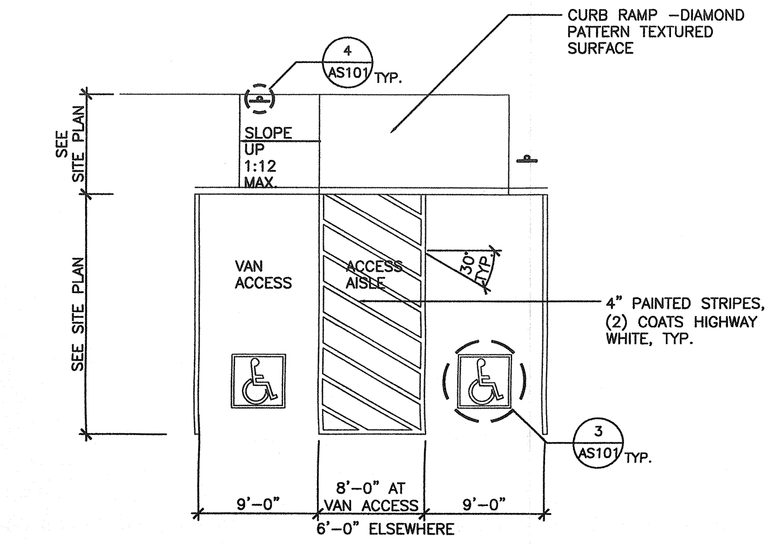

2 HC Parking Stalls
1/8" = 1'-0"

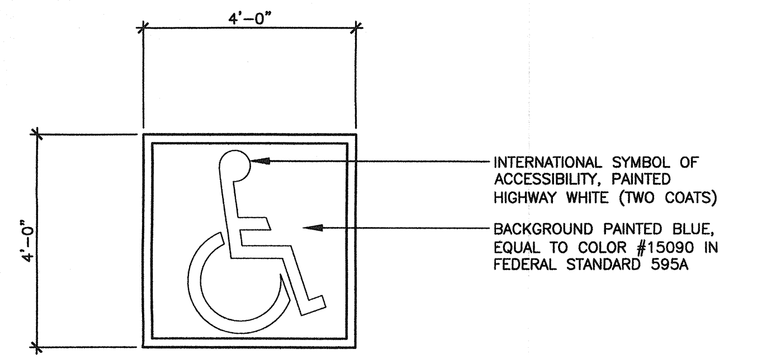

3 Pavement Sign
1/2" = 1'-0"

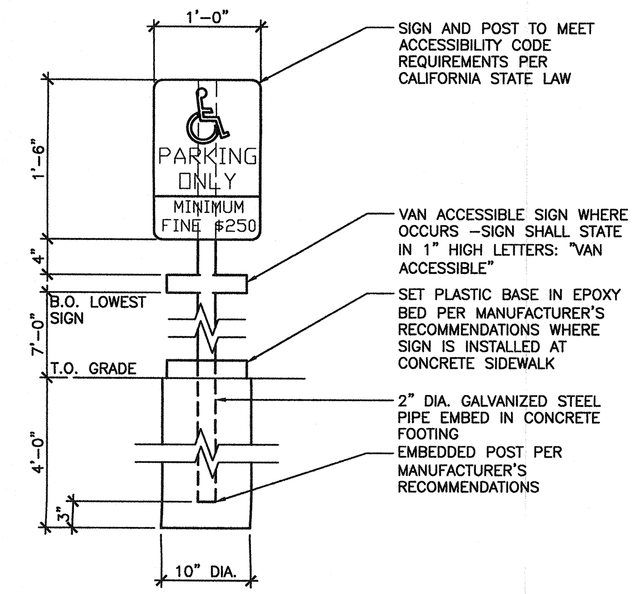

4 Accessible Parking Sign
1" = 1'-0"

PERMIT SET 07.31.17
1 CITY COMMENTS 09.11.17
11.06.17

LICENSED ARCHITECT MICHAEL G. PARISH No. C-30425 Exp. 8/31/19 STATE OF CALIFORNIA

Case Design Group
232 S.E. Oak Street
Suite 101
Portland Oregon 97214
503.863.4235

LA QUINTA INNS & SUITES
2800 N TEGNER RD
TURLOCK, CA

SITE PLAN

AS101